



ಸಹ್ಯಾದ್ರಿ ವಿಜ್ಞಾನ ಕಾಲೇಜು, ಶಿವಮೊಗ್ಗ-577 203

(ಕುವೆಂಪು ವಿಶ್ವವಿದ್ಯಾನಿಲಯದ ಘಟಕ ಕಾಲೇಜು)

SAHYADRI SCIENCE COLLEGE, SHIVAMOGGA-577 203

(A Constituent College of Kuvempu University)




Phone:08182-240435


E-mail: sahyadriscience@gmail.com

Web: www.kussc.ac.in

### Sahyadri Science College campus building plan


1. Map of Sahyadri Science College campus
2. Map showing Sahyadri Science College campus buildings
3. Sahyadri Science College main building – Ground floor
4. Sahyadri Science College ground floor Layout of beam
5. Sahyadri Science College first floor building plan
6. Sahyadri Science College building plan of both ground and first floor
7. Sahyadri Science College Diamond Jubilee Building (DJB) – Ground floor
8. Sahyadri Science College Diamond Jubilee Building (DJB) – First floor
9. RUSA Building plan -Ground floor
10. RUSA Building plan -First floor
11. Sahyadri Science College Library – Ground floor
12. Sahyadri Science College Library – First floor
13. Sahyadri Science College Library – Second floor
14. Sahyadri Science College Canteen plan
15. Sahyadri Science College Boys hostel ground floor plan
16. Sahyadri Science College Women's hostel ground floor plan
17. Sahyadri Science College Out-door Stadium plan
18. Sahyadri Science College In-door Stadium plan

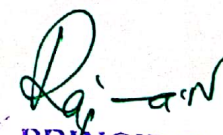  
PRINCIPAL  
SAHYADRI SCIENCE COLLEGE  
(Constituent College of Kuvempu University)  
SHIVAMOGGA, Karnataka State,

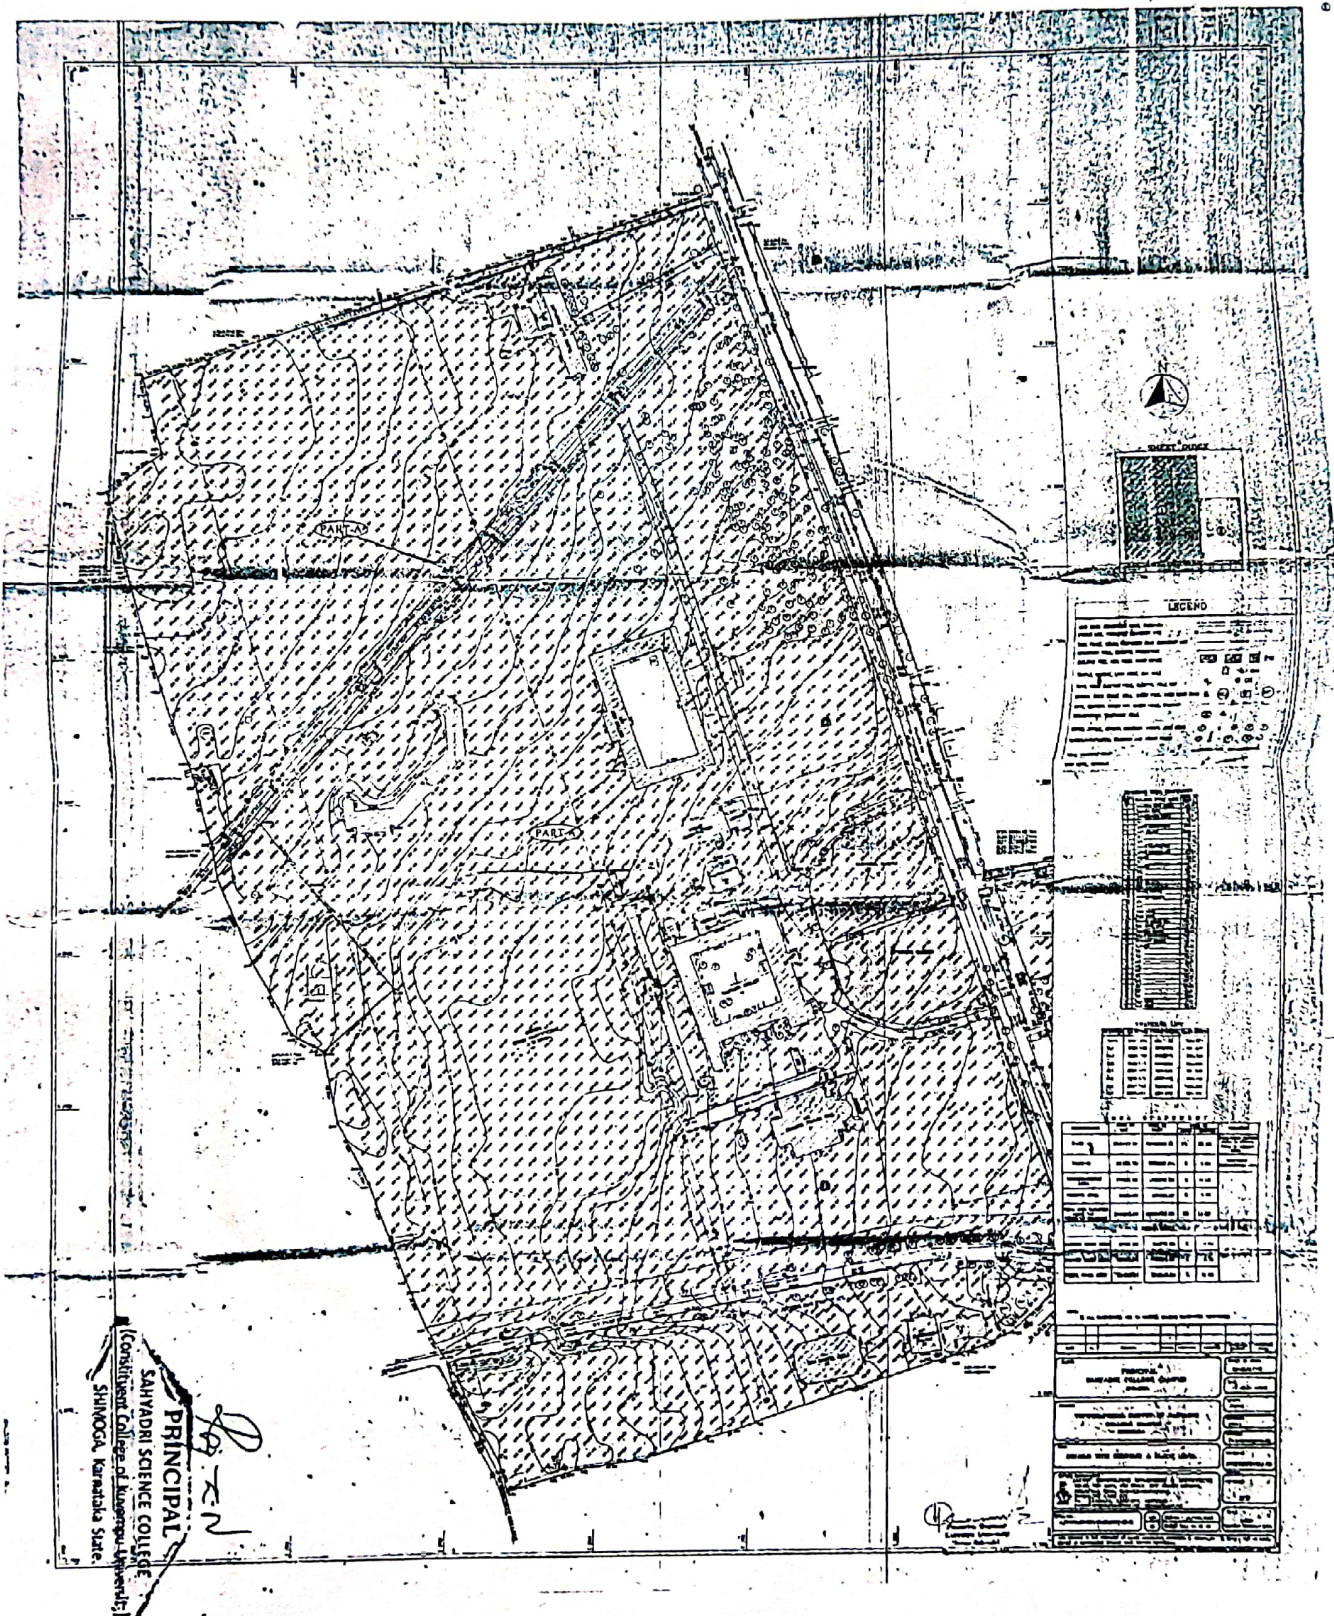

①


2

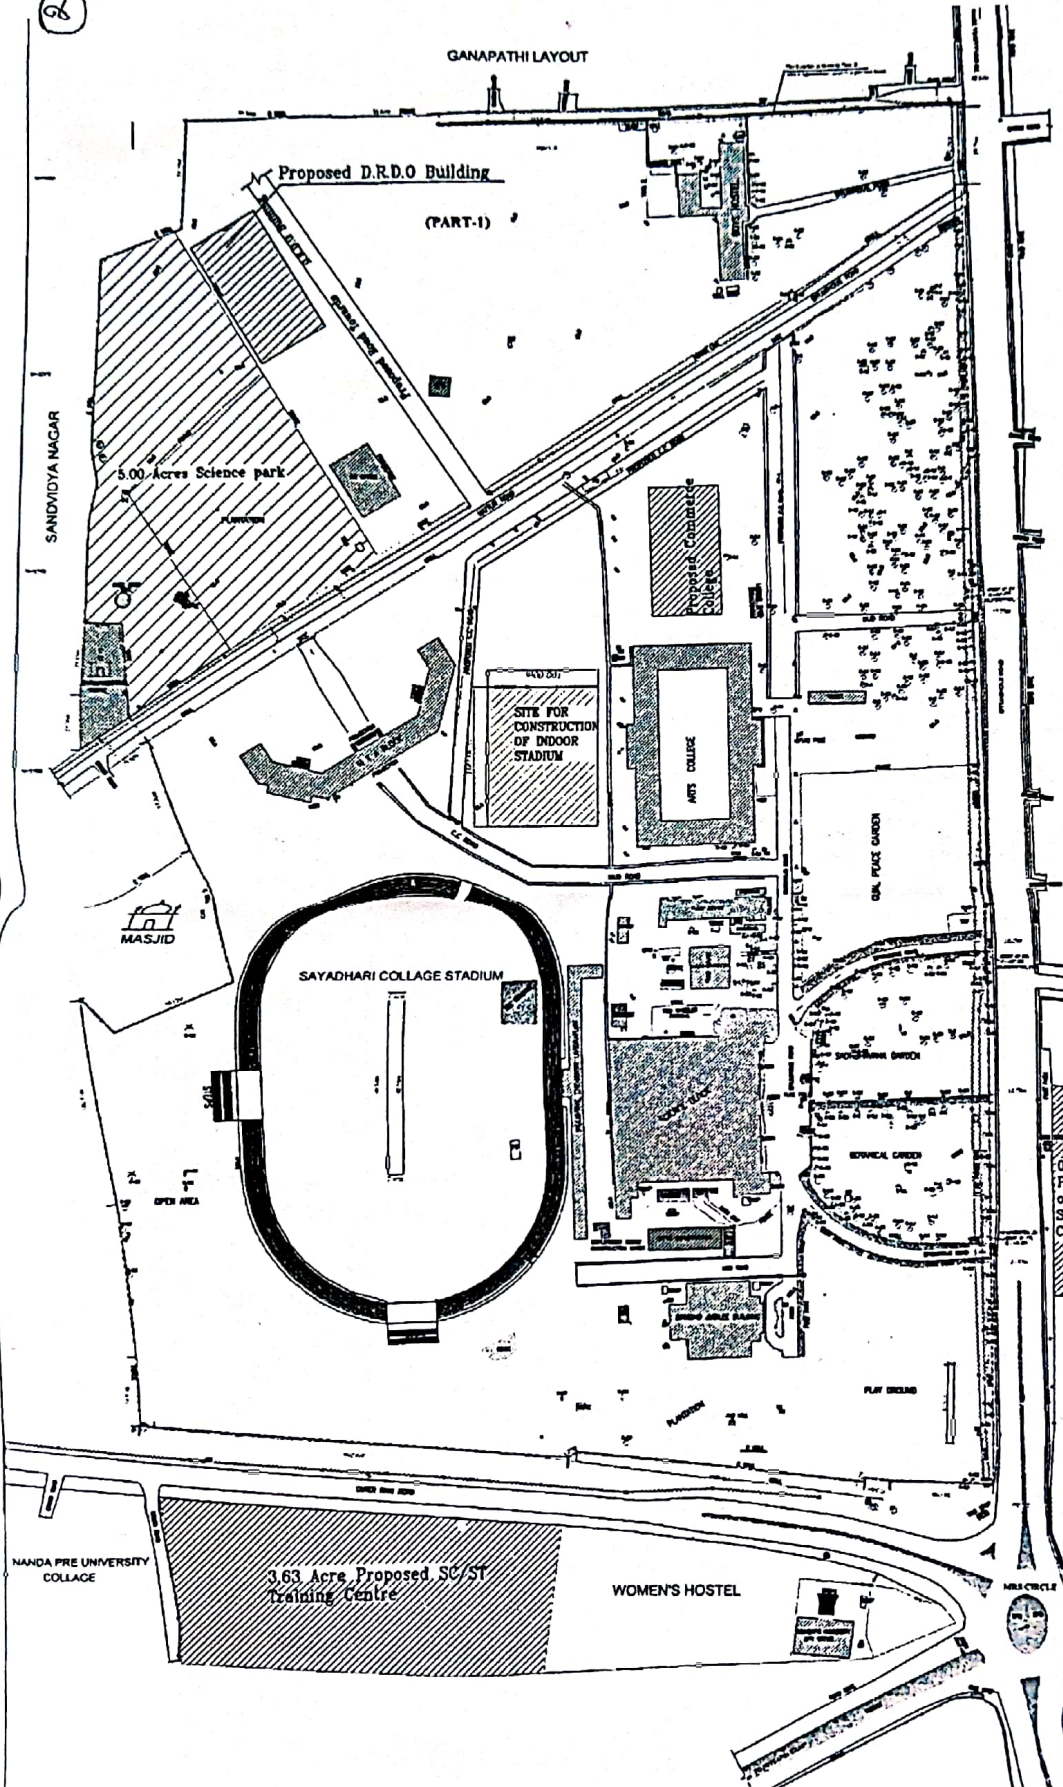

|   |                                                                               |
|---|-------------------------------------------------------------------------------|
| <p><input type="checkbox"/> SITE FOR CONSTRUCTION OF INDOOR STADIUM</p>   | <p>MAP SHOWING THE<br/>SAHYADRI COLLEGE CAMPUS,<br/>SHIVAMOGGA, KARNATAKA</p> |
| <p><b>CERTIFICATE</b></p> <p>"Certified that the Site for the Proposed Construction of Indoor Stadium (Marked in Blue Colour) is in possession of Kuvempu University, Shivamogga."</p> <p><i>[Signature]</i><br/>- PRINCIPAL<br/>SAHYADRI SCIENCE COLLEGE<br/>Kuvempu University,<br/>Shivamogga, Karnataka State.</p> <p>Registrar (Kuvempu University,<br/>Shankargatta.</p> |                                                                               |

*[Signature]*  
Assistant Executive Engineer,  
Kuvempu University  
Shivamogga - 577 451

*[Signature]*  
ಶಾಹಿ ಬಸವ್ವಾಪ್ಪ ಶಿವಮೊಗ್ಗ  
(ಶಾಹಿ ಬಸವ್ವಾಪ್ಪ ಶಿವಮೊಗ್ಗ)  
ಶಿವಮೊಗ್ಗ, ಕರ್ನಾಟಕ.

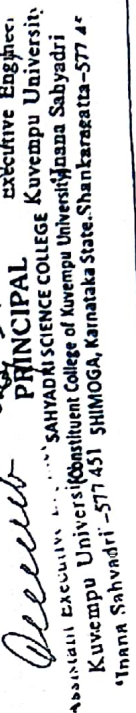

### GROUND FLOOR PLAN

**Assistant Executive Engineer,  
Kuvempu University  
'Jnana Sahyadri'-577 451**


2013-14-15  
 (2013-14-15)  
 2013-14-15

4

Handwritten signature

Ar. SUJAN H.D. (S. ARI)  
C.O.A. Reg. : CA/2018/9175  
Anugraha Complex, 2nd Floor  
LBS Nagar, Savalanga Road  
SHIVAMOGGA-577 304.  
PH : 9590233053  
Email : sujandh@hotmail.in

Ar. SUJAN H.D. (S. ARI)  
C.O.A. Reg. : CA/2018/9175  
Anugraha Complex, 2nd Floor  
LBS Nagar, Savalanga Road  
SHIVAMOGGA-577 304.  
PH : 9590233053  
Email : sujandh@hotmail.in

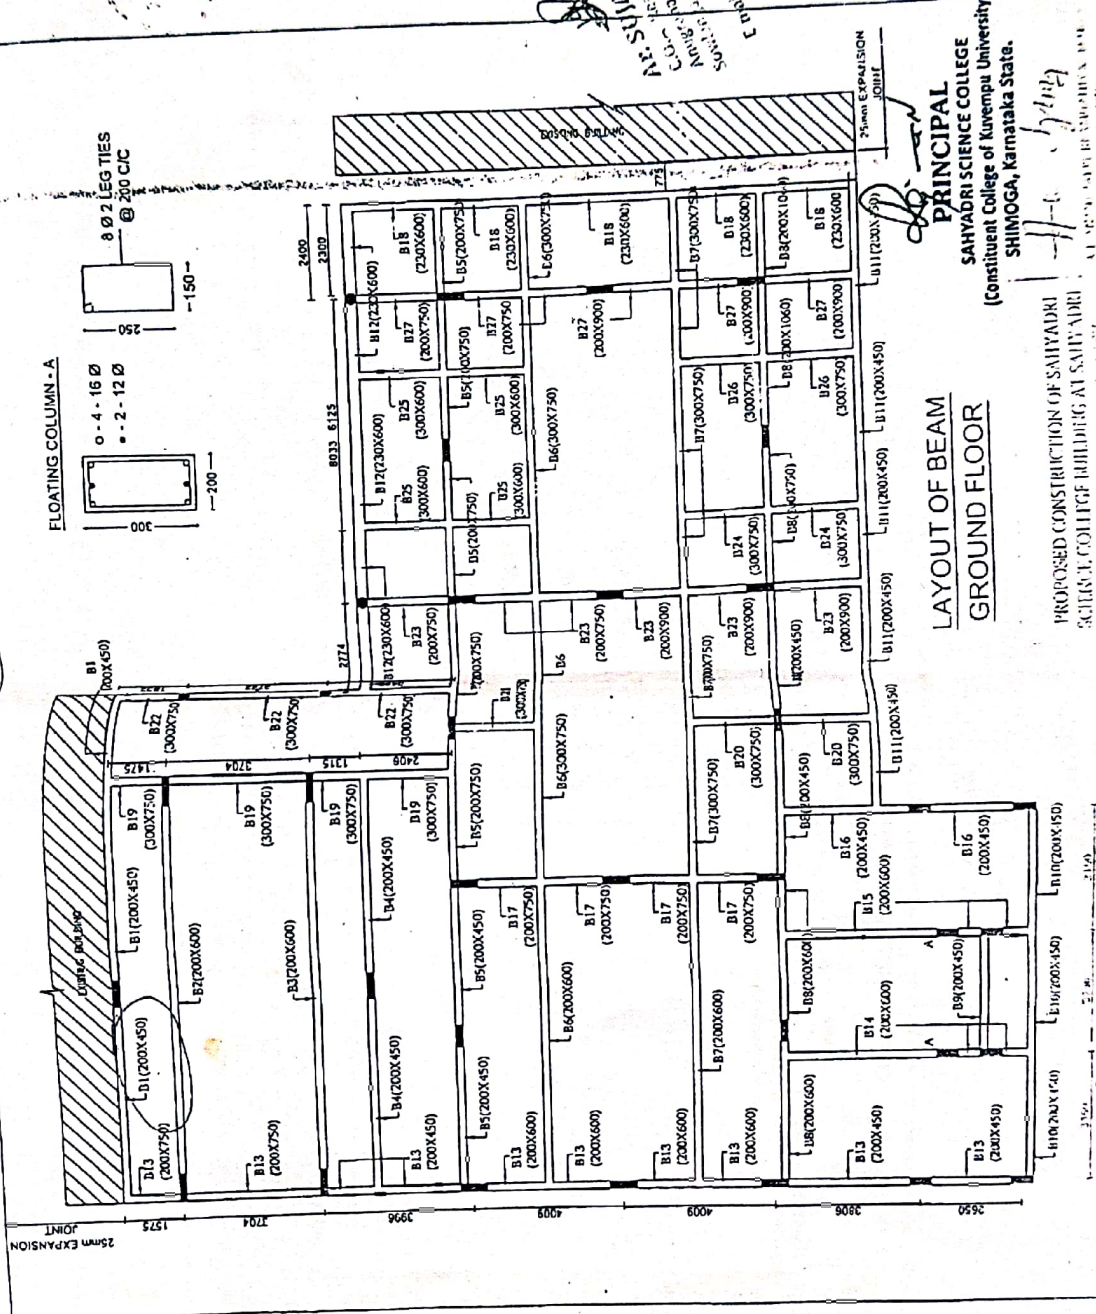

PRINCIPAL  
SAHYADRI SCIENCE COLLEGE  
(Constituent College of Kuvempu University)  
SHIMOGA, Karnataka State.

PROPOSED CONSTRUCTION OF SAHYADRI  
SCIENCE COLLEGE BUILDING AT SAHYADRI  
COLLEGE CAMPUS, SHIMOGA.

Handwritten signature

Ar. Sujan H.D. (S. ARI)  
C.O.A. Reg. : CA/2018/9175  
Anugraha Complex, 2nd Floor  
LBS Nagar, Savalanga Road  
SHIVAMOGGA-577 304.  
PH : 9590233053  
Email : sujandh@hotmail.in

**Archit Intera Space**  
HOUSE OF DESIGNERS  
Consulting Architects Engineers and Interior Designers  
# 37/1-1, 8th Cross, Chamarajwheela Arad Nagar,  
Chamarajpet, Bangalore - 560 018.



## INDEX

DOOR  
D 1.25X2.8  
D1 0.9X2.1

| WINDOW | W  | 1.8X1.2 |
|--------|----|---------|
|        | W1 | 1.1X2   |


FF Area = 2125 sqm

### Proposed for Demolition

Sahyadri Science College Block  
At Sahyadri College Campus, Shivamoga.

scale 1:100

## All Dimensions Are In m

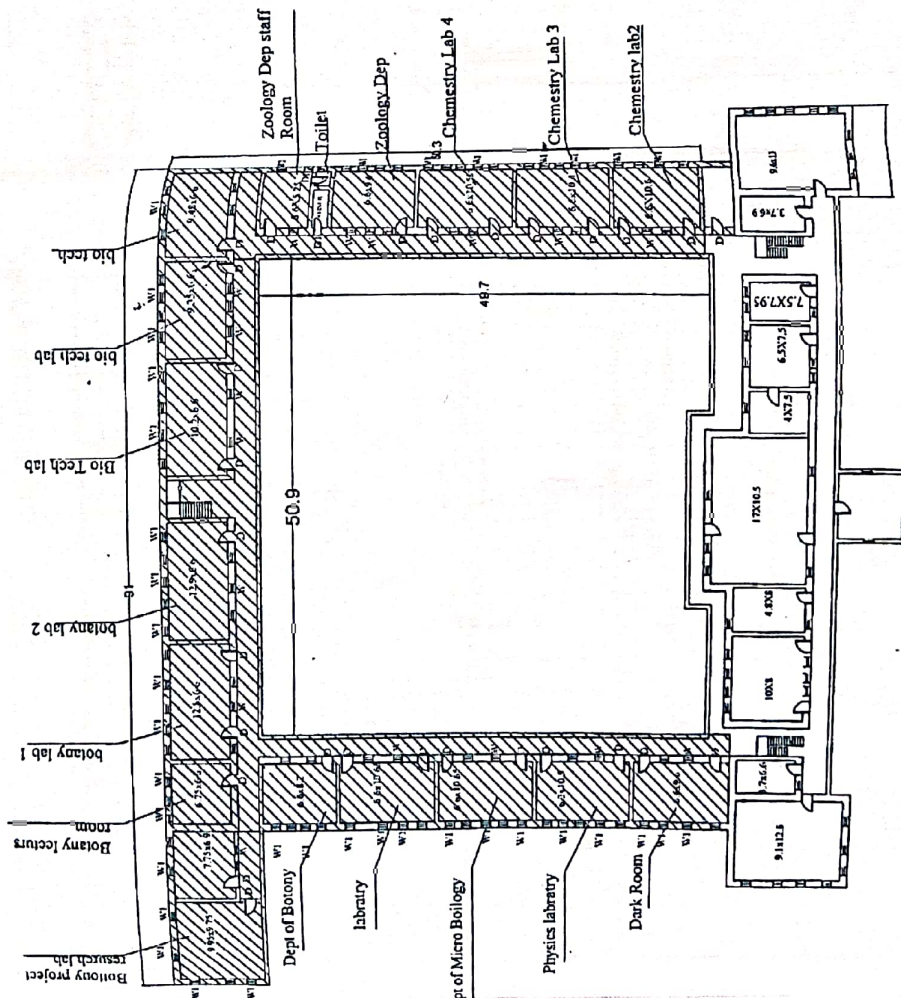

FIRST FLOOR PLAN

Recent-  
A-C

Direct-

**PRINCIPAL**  
*[Signature]*


*Kunung*  
Assistant Executive Engr  
Kuvempu University  
Jonnad Sahyadri - 577 46

Assistant Executive Engineer, AHYADRI SCIENCE COLLEGE,  
Kuvempu University Constituent College of Kuvempu University,  
Jnana Sahyadri, 577 451 SHIMOGA, Karnataka State.

**•Igaana Sabavadi -577 451 SHIMOGA, Karnataka State.**

ಇವನು ಸಹೋದರ  
... ಈ ಪ್ರಯತ್ನವಾಗಿ (ಹೆಚ್ಚು)  
... ನಂತರ ಈ ಪ್ರಯತ್ನ  
... ಮಾಡಿದರು


6

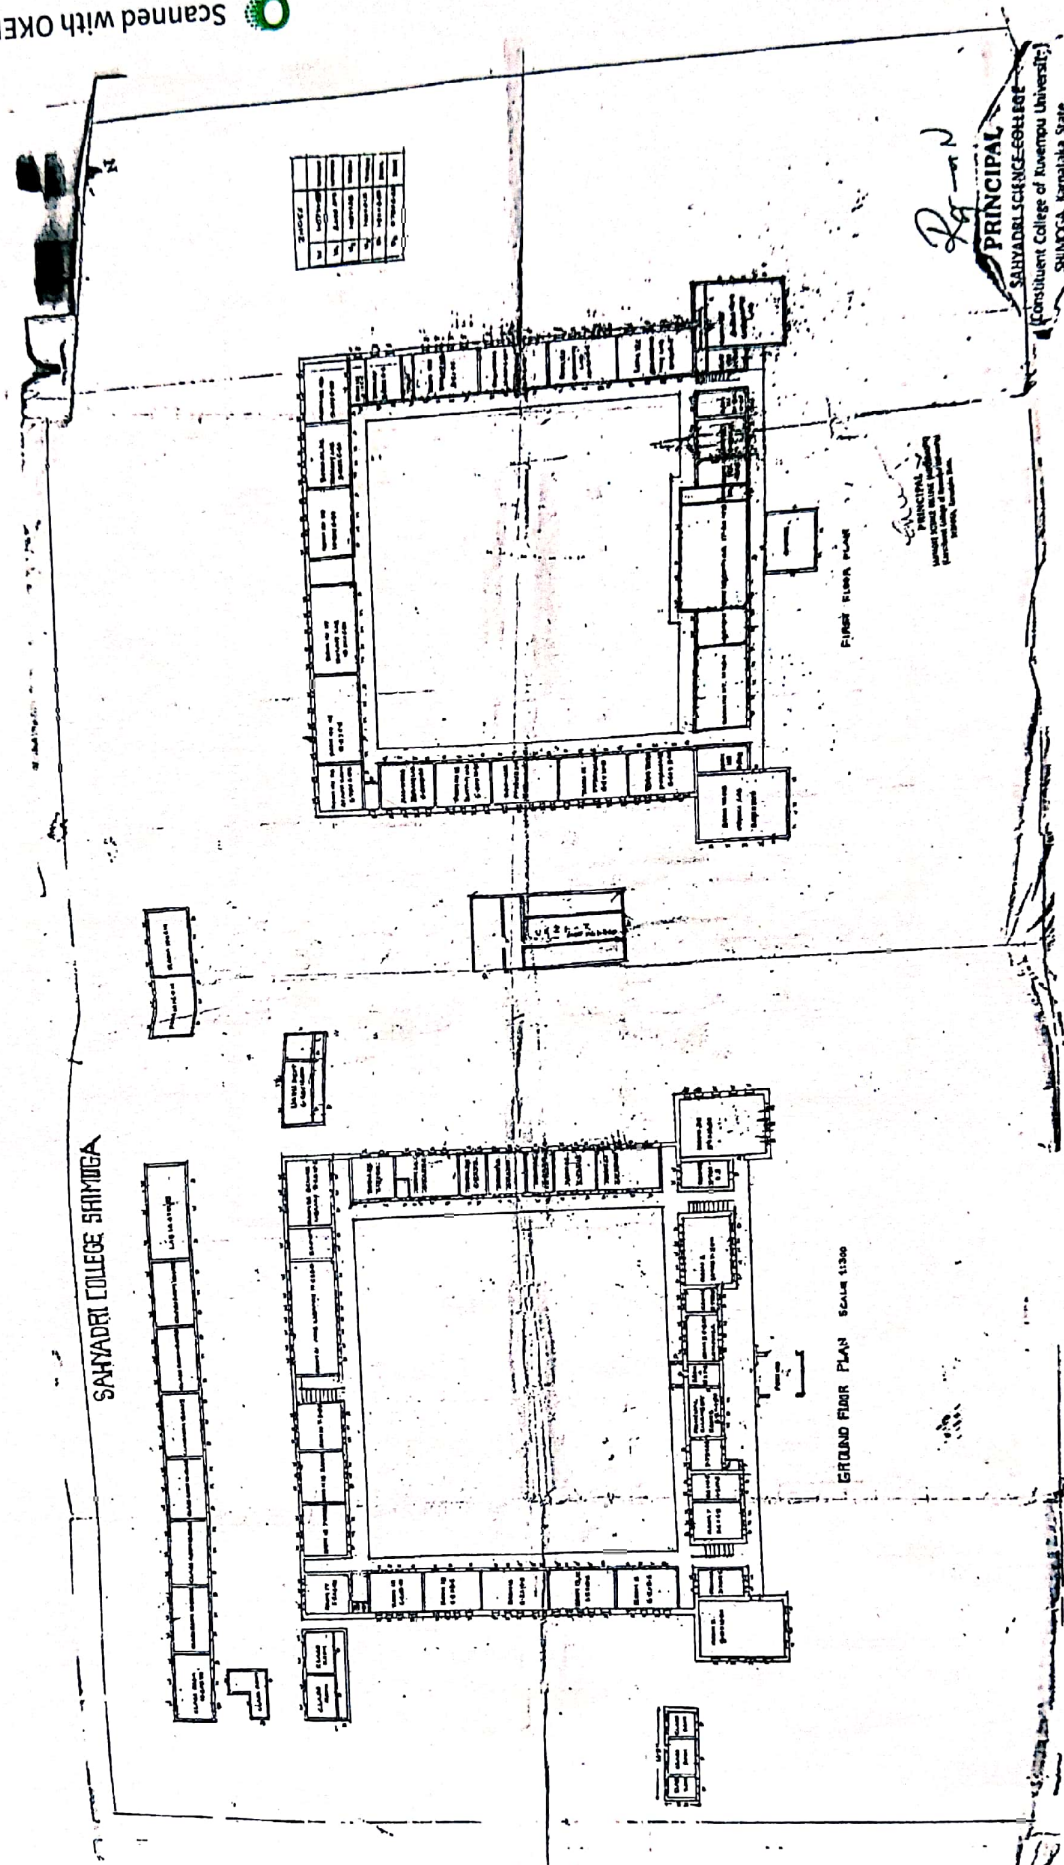

155624 Sq.m

7

# Diamond Jubilee Building (DJB) Ground floor

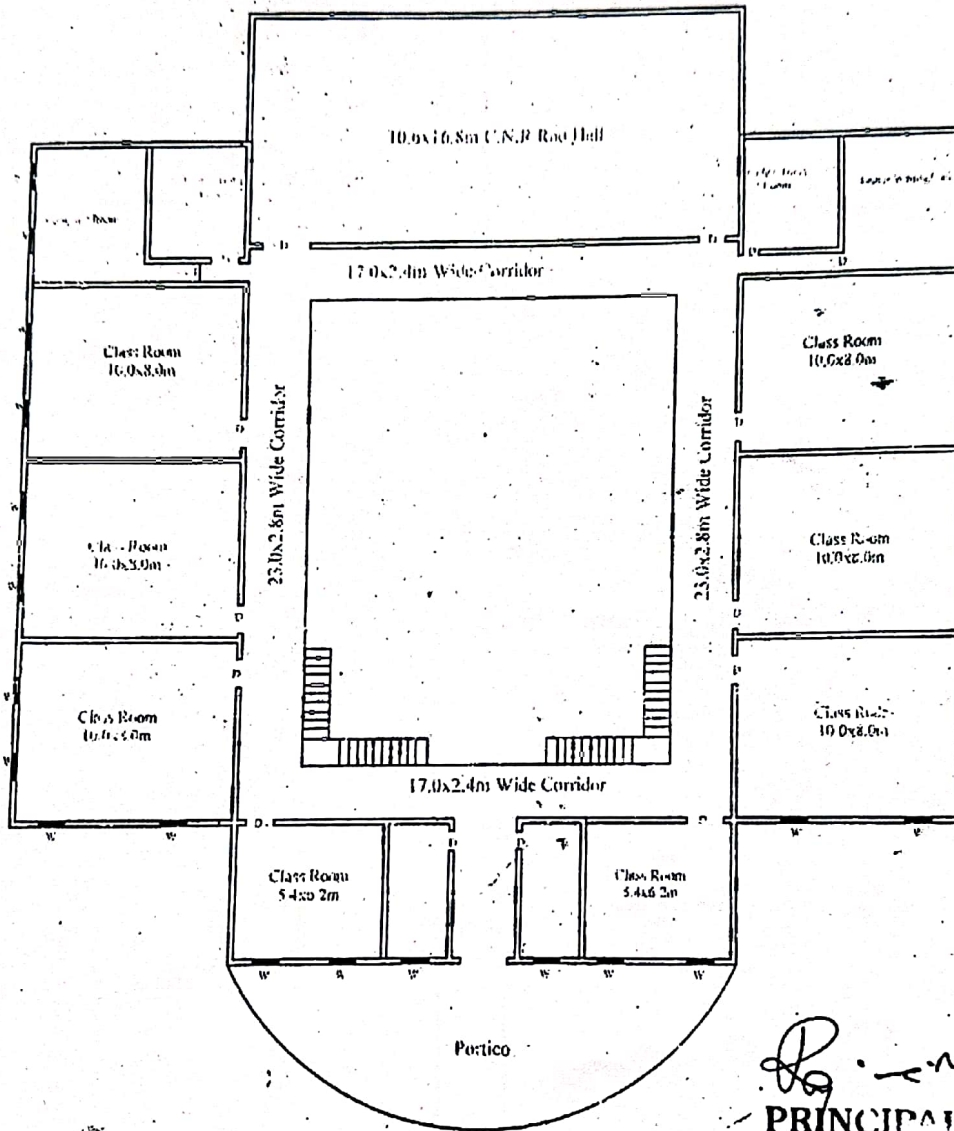

GROUND FLOOR PLAN

*[Signature]*  
PRINCIPAL

SAHYADRI SCIENCE COLLEGE  
(Constituent College of Kuvempu University)  
SHIMOGA, Karnataka State.

*[Signature]*  
PRINCIPAL


SAHYADRI SCIENCE COLLEGE  
(Constituent College of Kuvempu University)  
SHIMOGA, Karnataka State.

*[Signature]*  
Executive Engineer  
Kuvempu University  
"Jnana Sahyadri"  
Shankaraghatta. 577451

1556.24 Sq. m.

(8)

# Diamond Jubilee Building (DJB) I Floor

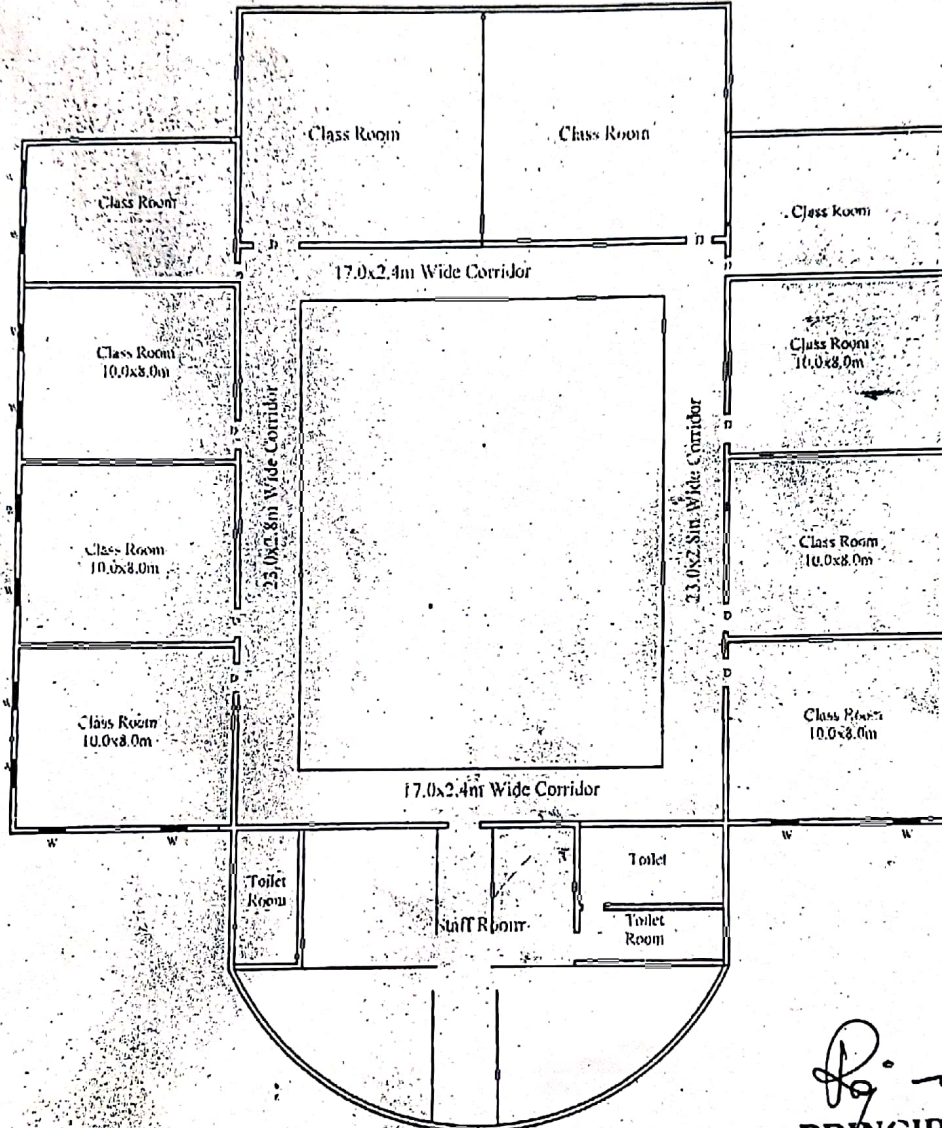

FIRST FLOOR PLAN


*[Signature]*  
**PRINCIPAL**  
SAHYADRI SCIENCE COLLEGE  
(Constituent College of Kuvempu University)  
SHIMOGA, Karnataka State.

*[Signature]*  
**ಪ್ರಾಚಾರ್ಯರು**  
ಸಹ್ಯಾದ್ರಿ ವಿಜ್ಞಾನ ಕಾಲೇಜು  
(ಕುವೆಂಪು ವಿಶ್ವವಿದ್ಯಾನಿಲಯದ ಸಂಯೋಜಿತ ಕಾಲೇಜು)  
ಶಿವಮೊಗ್ಗ, ಕರ್ನಾಟಕ.


*[Signature]*  
**Executive Engineer**  
Kuvempu University  
"Jnana Sahyadri"  
Shankaraghatta 577451

# RUSA Building plan. I Floor

Ar. SUJAN, H.D. & Son,  
C.O.A. Reg. No. CA 2018/1179  
Anupraba Complex, L.B.S. 1st floor  
Sowalanga Road, SHIMOGA-577 201  
Ph: 9500930000  
E-mail: sujanhd@hotmail.com

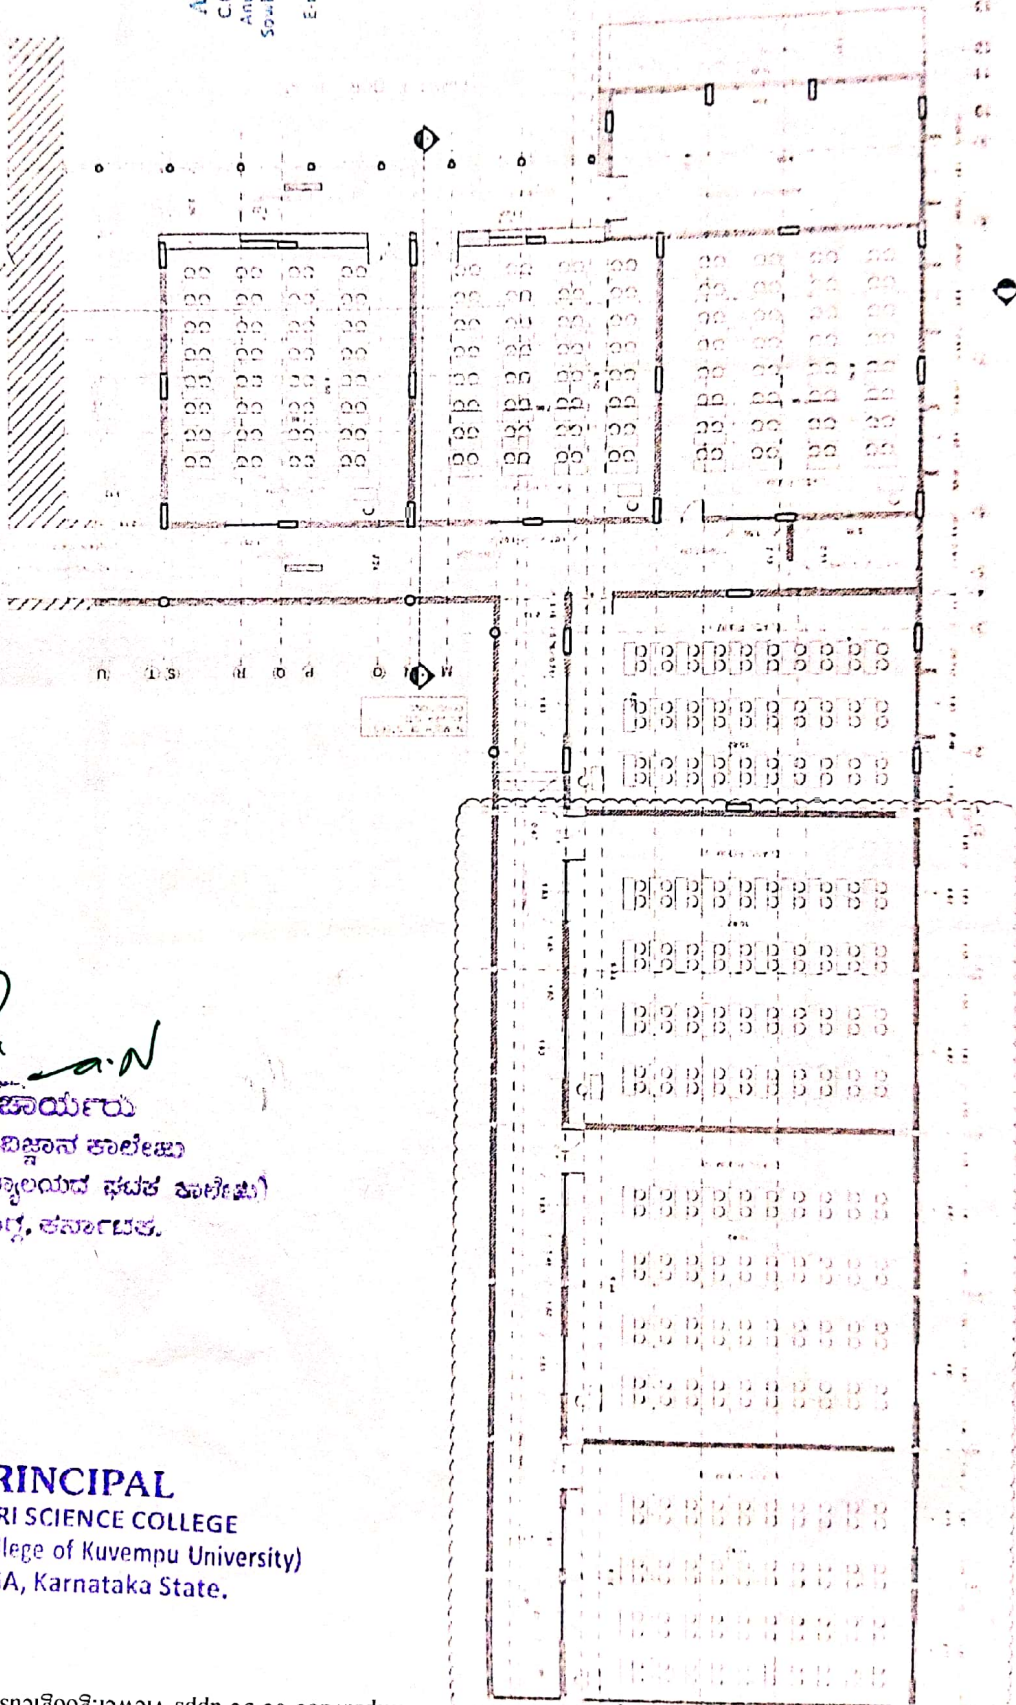


Asst. Executive Engineer  
Engineering Section  
Kuvempu University

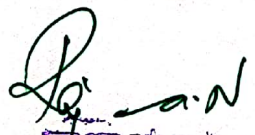  
ಪ್ರಾಚಾರ್ಯರು  
ಸಹ್ಯಾದ್ರಿ ವಿಜ್ಞಾನ ಕಾಲೇಜು  
(ಹವೆಂಪು ವಿಶ್ವವಿದ್ಯಾಲಯದ ಸೇತಕ ಕಾಲೇಜು)  
ಶಿಮೋಗ, ಕರ್ನಾಟಕ.

**PRINCIPAL**  
**SAHYADRI SCIENCE COLLEGE**  
(Constituent College of Kuvempu University)  
SHIMOGA, Karnataka State.


# RUSA Building plan . II F-100Y

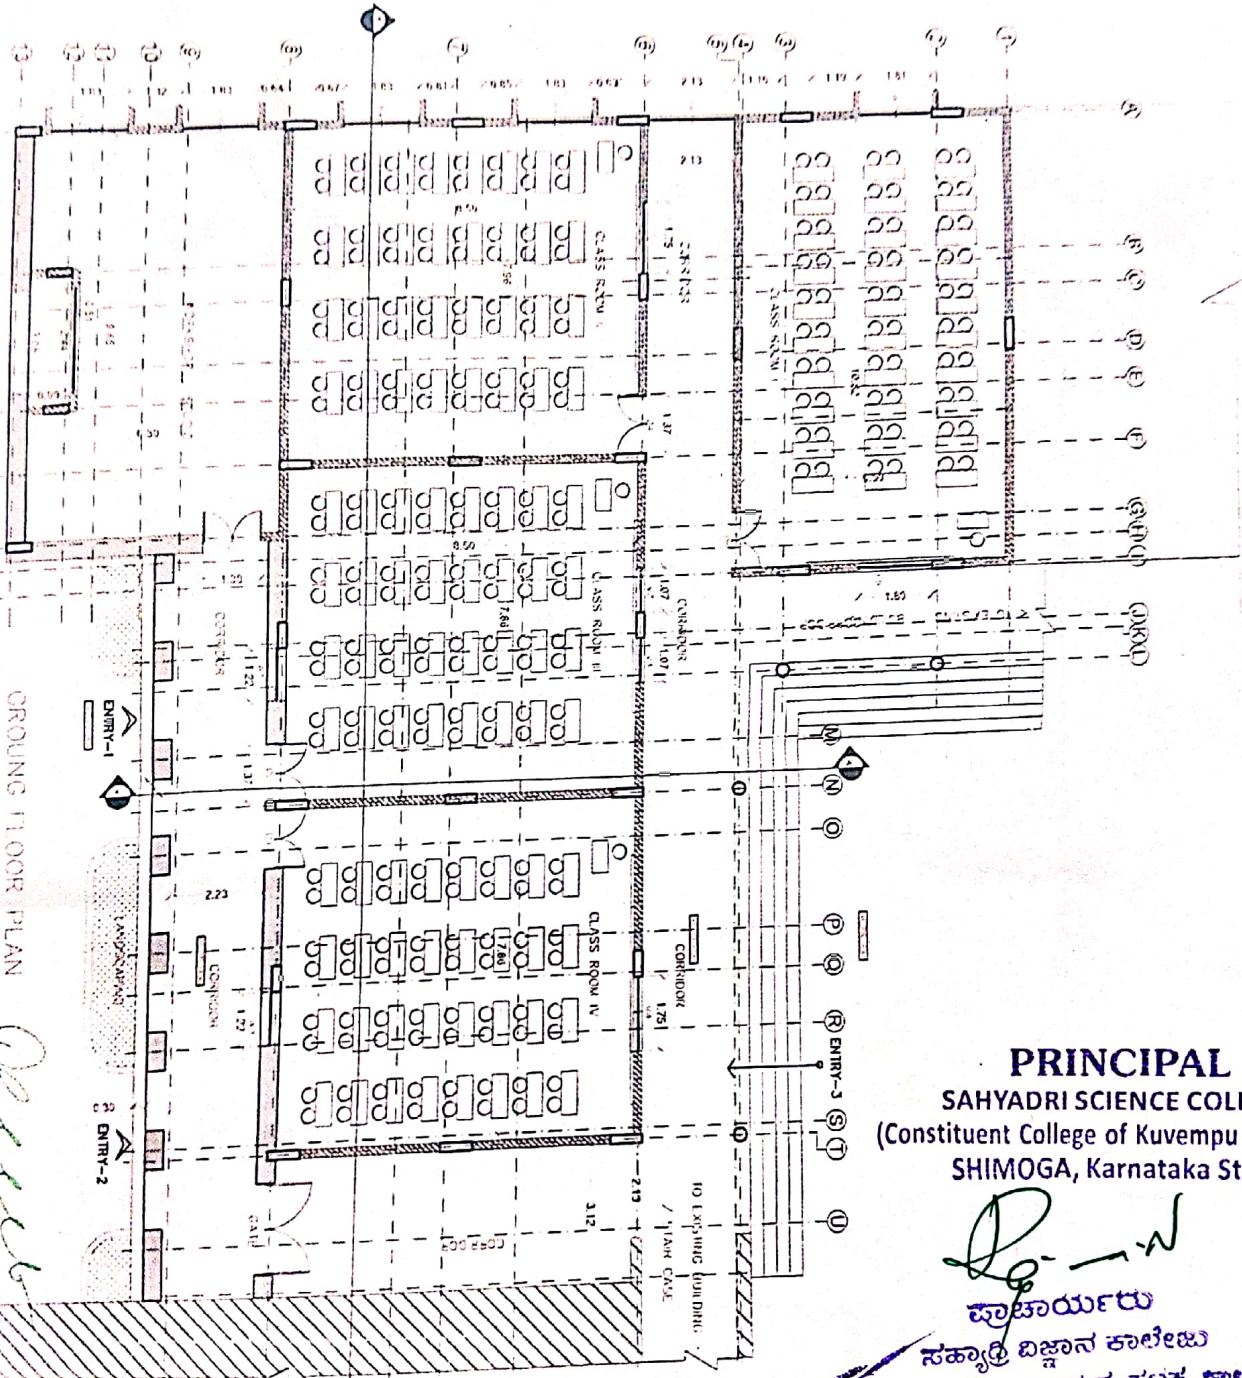

**PRINCIPAL**  
**SAHYADRI SCIENCE COLLEGE**  
 (Constituent College of Kuvempu University)  
 SHIMOGA, Karnataka State.

*(Signature)*  
 ಪ್ರಾಚಾರ್ಯರು  
 ಸಹ್ಯಾದ್ರಿ ವಿಜ್ಞಾನ ಕಾಲೇಜು  
 (ಕುವೆಂಪು ವಿಶ್ವವಿದ್ಯಾಲಯದ ಘಟಕ ಕಾಲೇಜು)  
 ಶಿವಮೊಗ್ಗ, ಕರ್ನಾಟಕ.

A.R. KUNJAN, H.D. B.Arch.,  
 C.O. A. Reg. No. CA/2019/1768  
 Anugraha Complex, L.B.5. Nagar  
 Sowlanah Road, SHIMOGA-577 204  
 Ph. 9900998650  
 E-mail : sujankh@shimoga.com

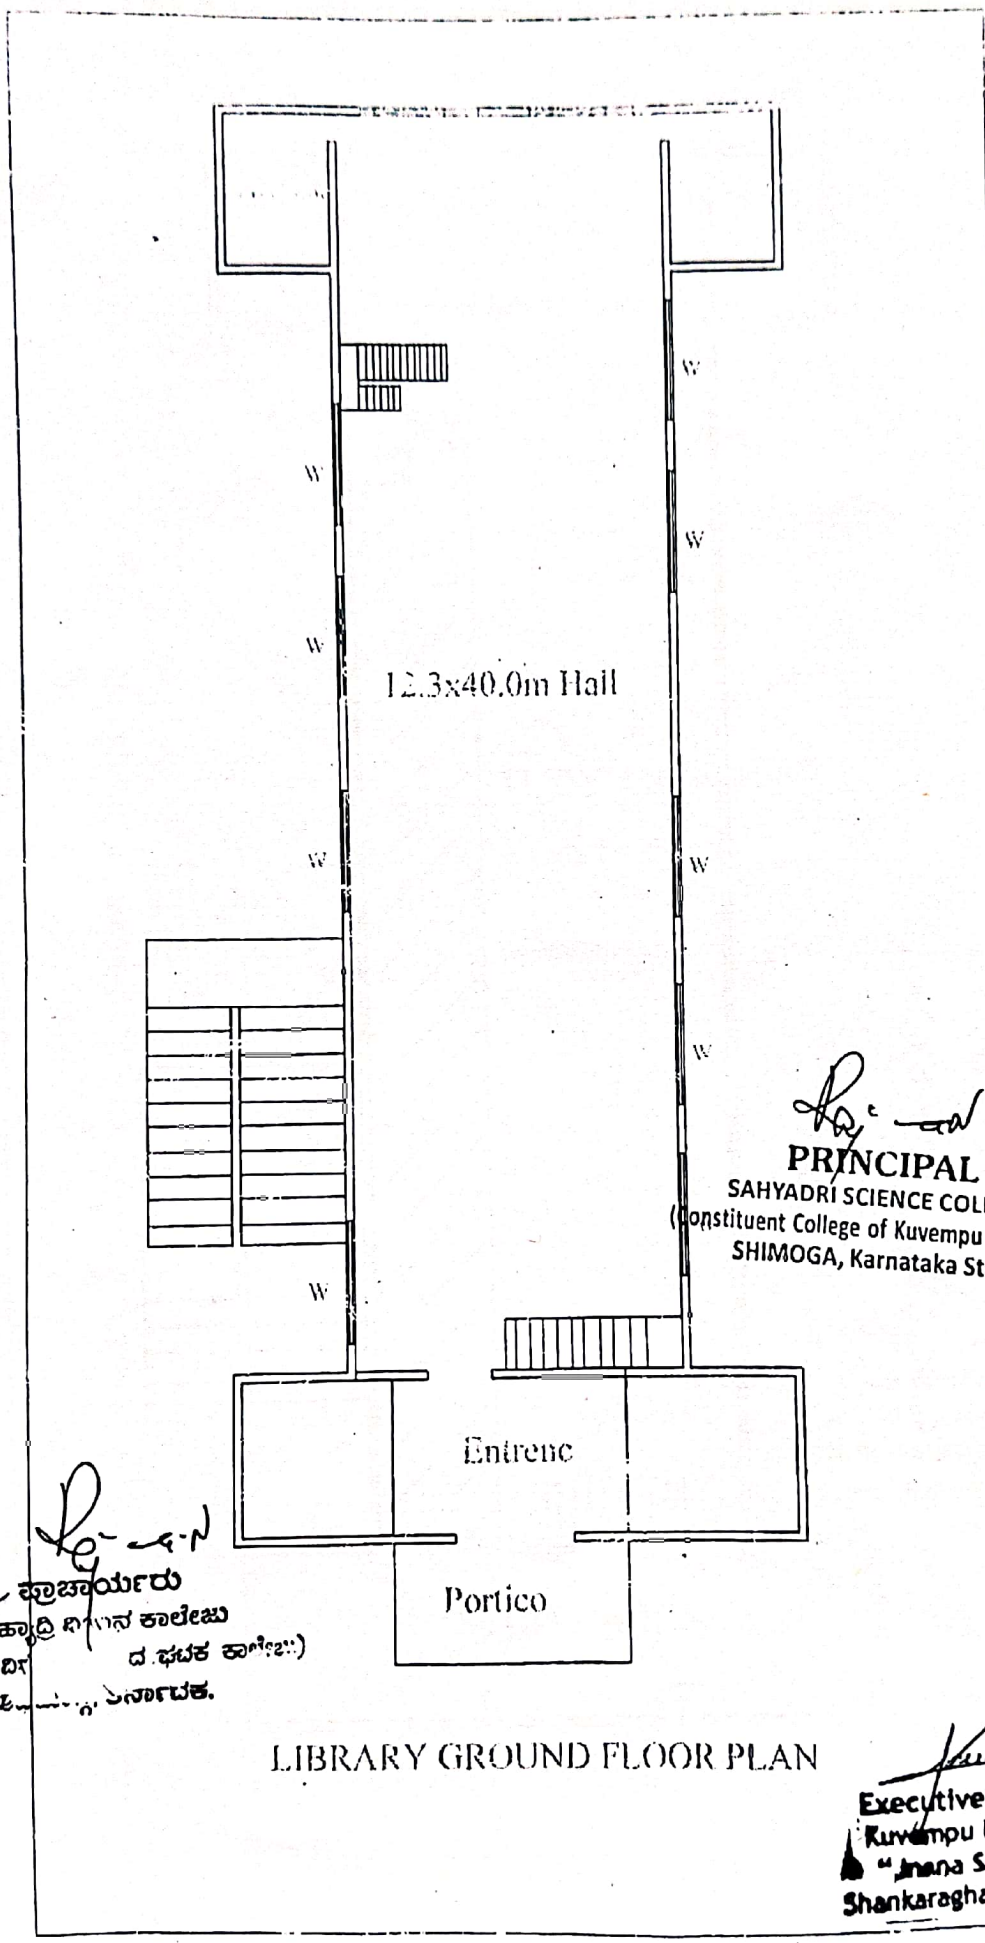


*[Signature]*  
**PRINCIPAL**  
SAHYADRI SCIENCE COLLEGE  
(Constituent College of Kuvempu University)  
SHIMOGA, Karnataka State.

*[Signature]*  
ಪ್ರಾಚಾರ್ಯರು  
ಸಹ್ಯಾದ್ರಿ ವಿಶ್ವವಿದ್ಯಾನಿಲಯ  
(ಕುವೆಂಪು ವಿಶ್ವವಿದ್ಯಾನಿಲಯದ ಘಟಕ ಕಾಲೇಜು)  
ಶಿಮೋಗ, ಕರ್ನಾಟಕ.

LIBRARY GROUND FLOOR PLAN

*[Signature]*  
**Executive Engineer**  
Kuvempu University  
"Jnana Sahyadri"  
Shankaraghatta 577451

10

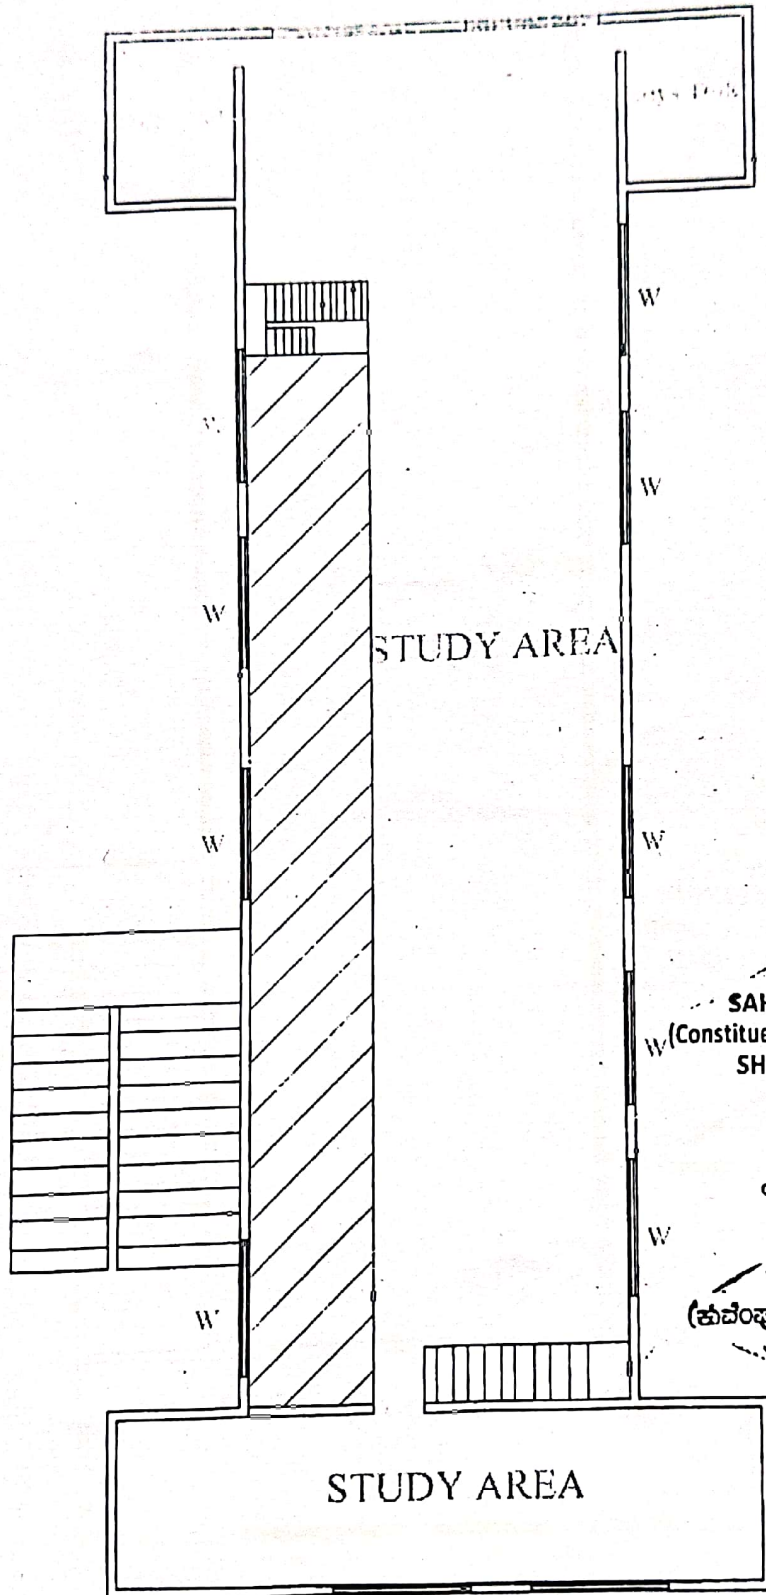


LIBRARY FIRST FLOOR PLAN

*[Signature]*  
**PRINCIPAL**  
 SAHYADRI SCIENCE COLLEGE  
 (Constituent College of Kuvempu University)  
 SHIMOGA, Karnataka State.

*[Signature]*  
 ಸಾಹ್ಯಾದ್ರಿ ವಿಜ್ಞಾನ ಕಾಲೇಜು  
 ಸಹಕಾರಿ ವಿಜ್ಞಾನ ಕಾಲೇಜು  
 (ಕುವೆಂಪು ವಿಶ್ವವಿದ್ಯಾಲಯದ ಘಟಕ)  
 ಶಿವಮೊಗ್ಗ, ಕರ್ನಾಟಕ

*[Signature]*  
**Executive Engineer**  
 Kuvempu University  
 "Jnana Sahyadri"  
 Shankaraghatta 577451

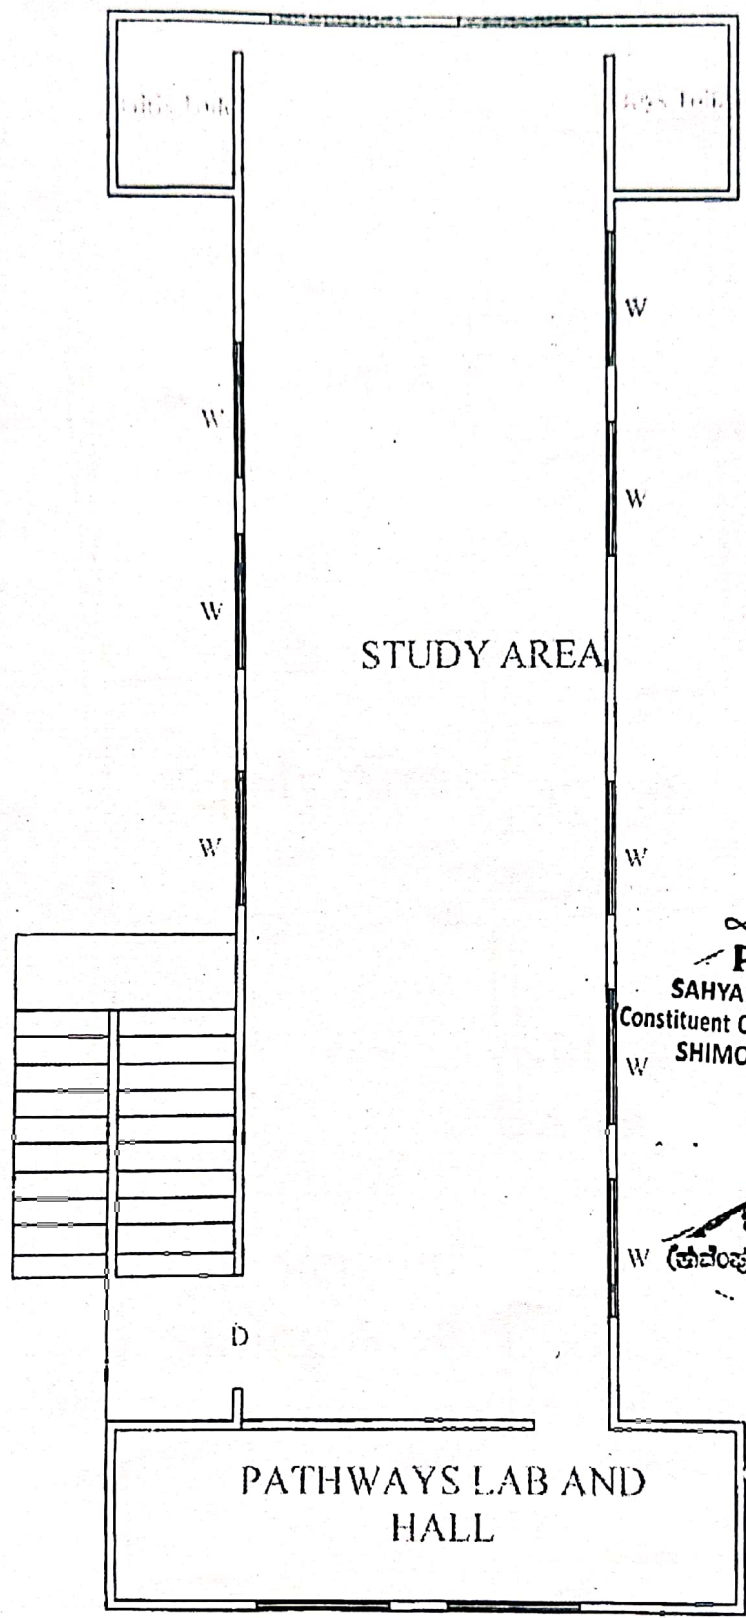


*[Signature]*  
**PRINCIPAL**  
SAHYADRI SCIENCE COLLEGE  
Constituent College of Kuvempu University  
SHIMOGA, Karnataka State.

*[Signature]*  
ಪ್ರಾಚಾರ್ಯರು  
ಸಹ್ಯಾದ್ರಿ ವಿಜ್ಞಾನ ಕಾಲೇಜು  
W (ತೆರಿಗೆಯ ಬಿರುದಿಲ್ಲದ ಭವನ ಹಾಲ್)  
ಶಿವಮೊಗ್ಗ, ಕರ್ನಾಟಕ

*[Signature]*  
Executive Engineer  
Kuvempu University  
Shankaraghatta 577451

LIBRARY SECOND FLOOR PLAN

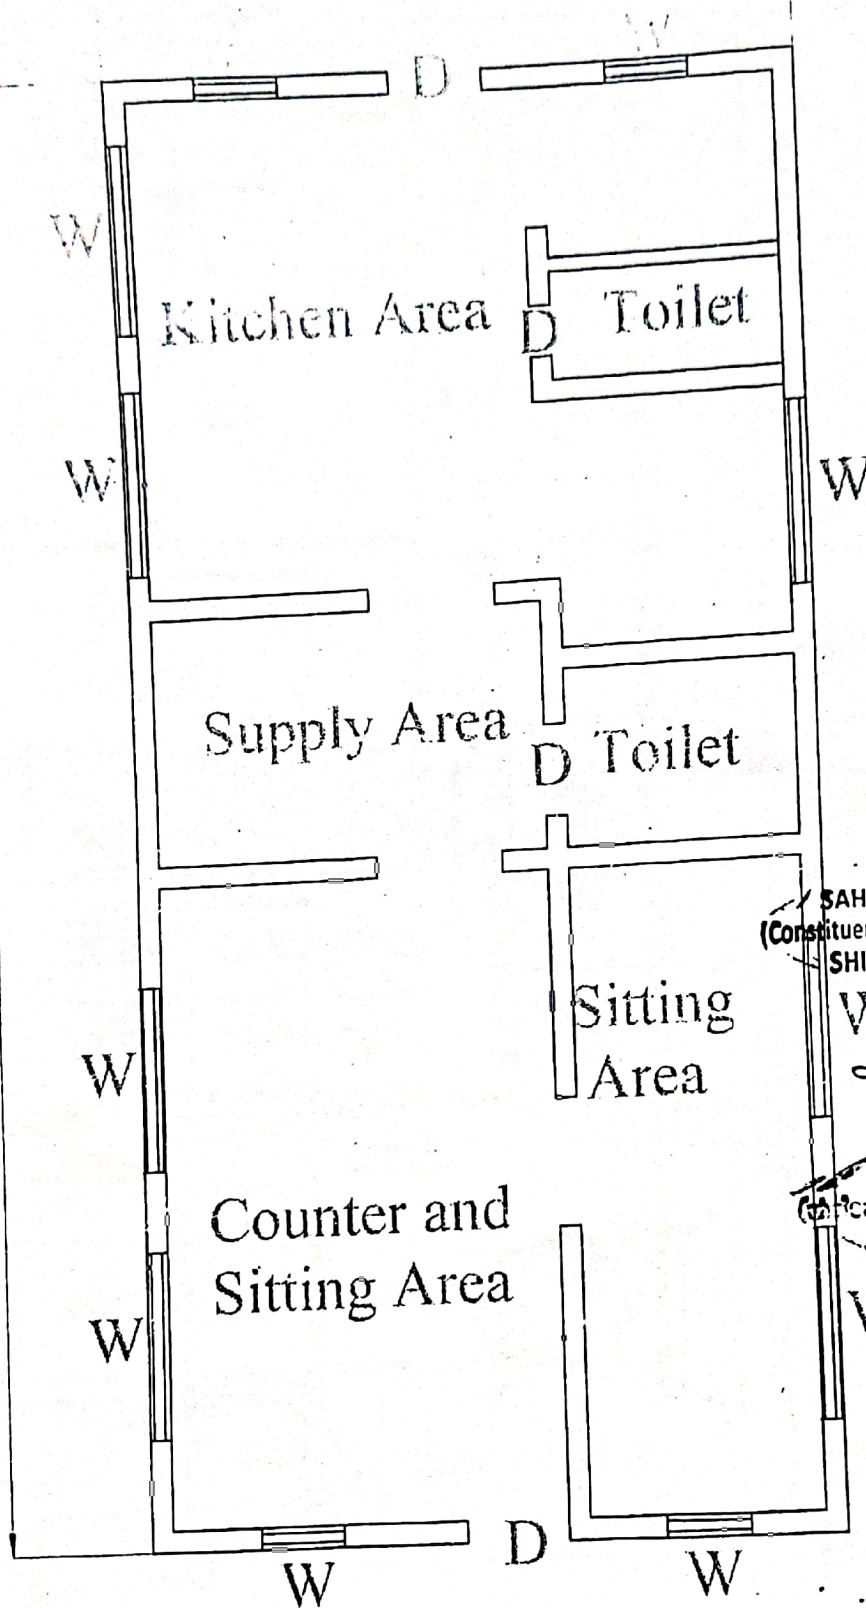

*[Signature]*  
PRINCIPAL

SAHYADRI SCHOOL OF COLLEGE  
(Constituent College of Kuvempu University)  
SHIMOGA, Karnataka State.


*[Signature]*  
ಪ್ರಾಚಾರ್ಯರು  
ಸಹಕಾರಿ ವಿಜ್ಞಾನ ಕಾಲೇಜು  
(ಸಹಕಾರಿ ವಿಶ್ವವಿದ್ಯಾಲಯದ ಭಾಗವಾಗಿ)  
ಶಿವಮೊಗ್ಗ, ಕರ್ನಾಟಕ.

CANTEEN PLAN

*[Signature]*  
Executive Engineer  
Kuvempu University  
"Jnana Sahyadri"  
Shankaraghatta 577451



(14)

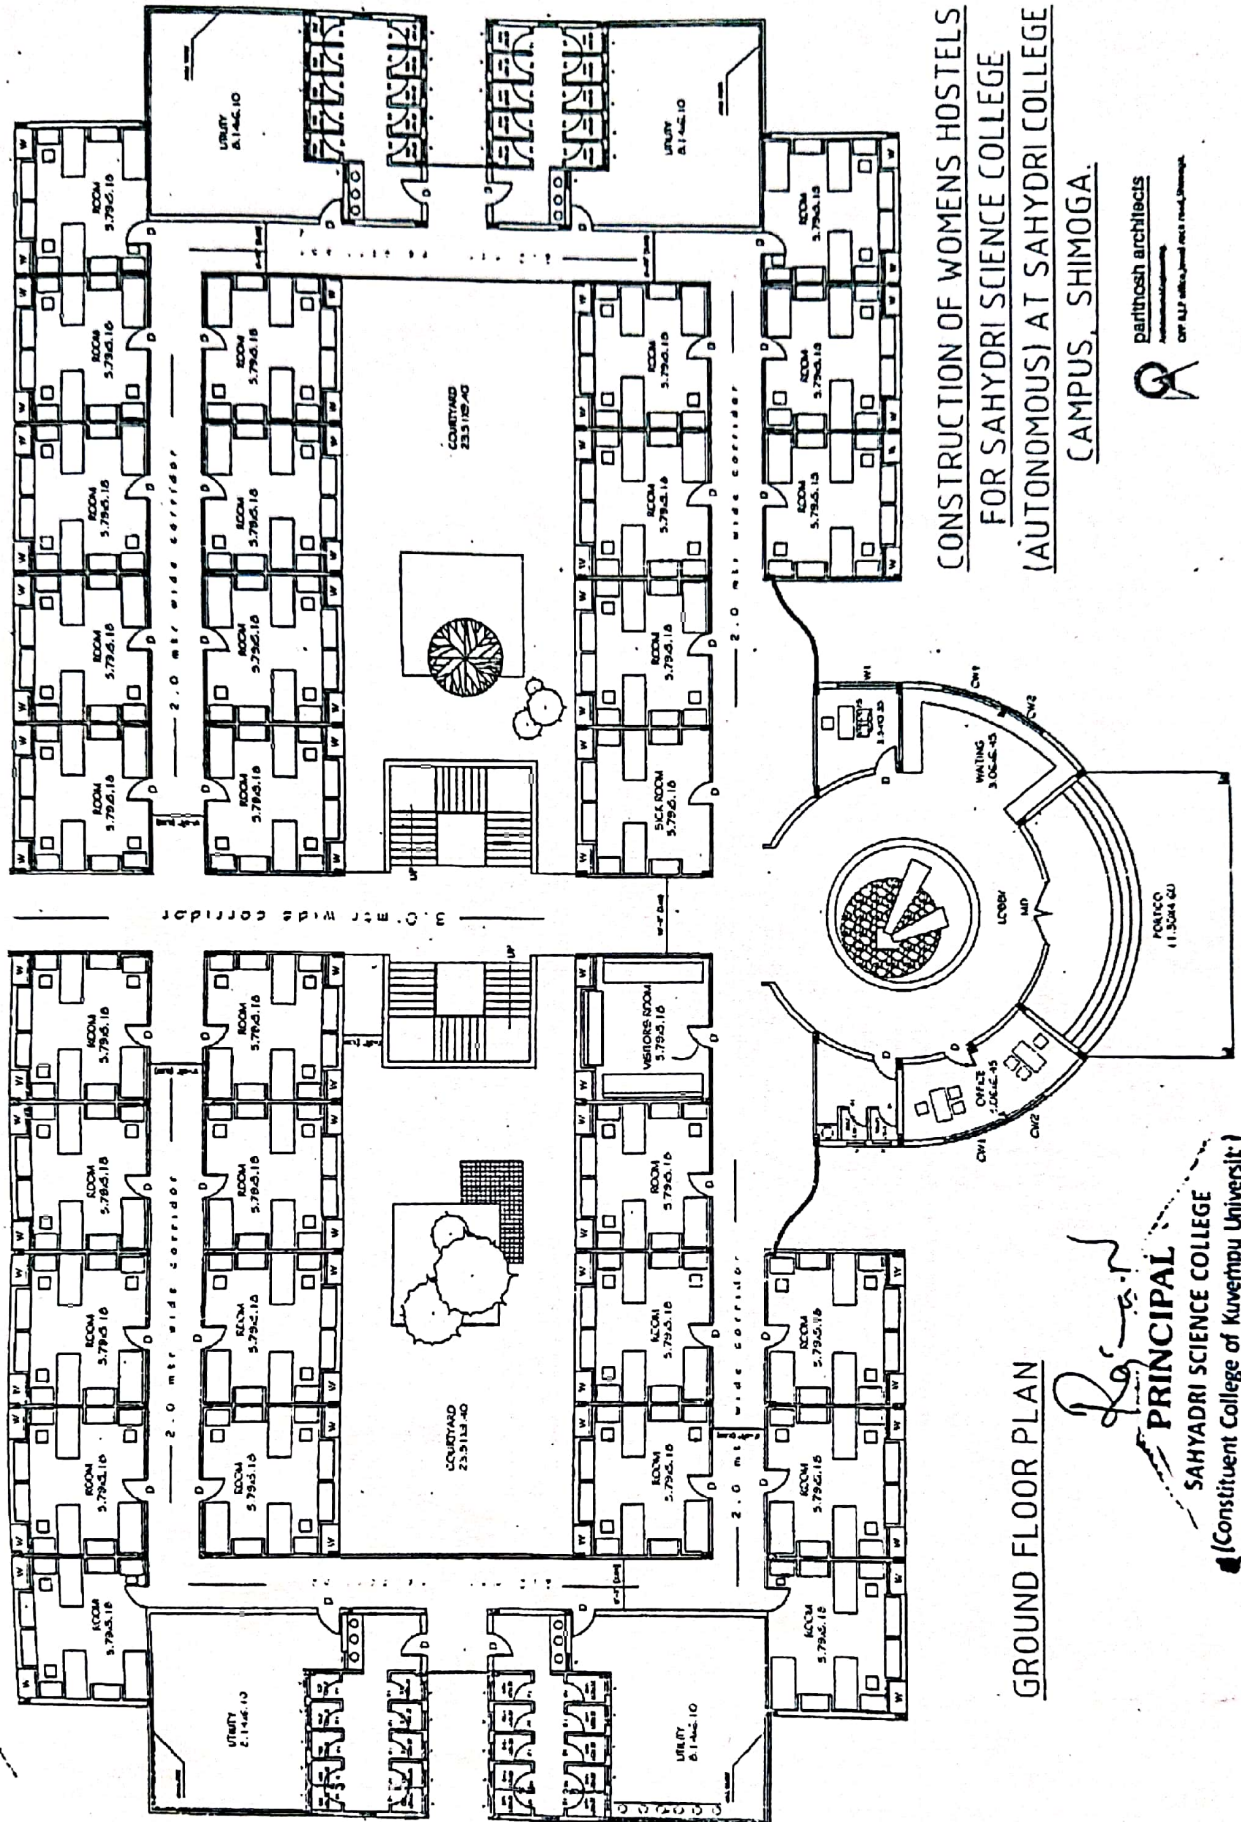



(AS PER SANCTIONS)

|                    |                     |                    |
|--------------------|---------------------|--------------------|
| INDEX:             | ED = 2.40 X 3.00 M  | W1 = 2.50 X 1.85 M |
| D0 = 1.50 X 3.00 M | W2 = 2.50 X 2.10 M  |                    |
| D1 = 1.20 X 2.40 M | W3 = 1.50 X 1.35 M  |                    |
| D2 = 1.50 X 2.40 M | V = 1.20 X 0.60 M   |                    |
| D3 = 1.00 X 2.40 M | WW1 = 2.50 X 1.00 M |                    |
| D5 = 0.75 X 2.10 M |                     |                    |

TOTAL:  
GROUND FLOOR INDOOR STADIUM,  
LINTEL PLAN DETAILS

KUVEMPUR UNIVERSITY

**PROJECT:**  
**PROPOSED CONSTRUCTION OF INDOOR STADIUM, AT SAHYADRI COLLEGE CAMPUS, SHIVAMOGGA FOR KUVEMPU UNIVERSITY, SHANKARAGHATTA, SHIVAMOGGA Dist. KARNATAKA STATE**

[illegible]

Executive Engineer  
KUYUMBHINE, PACHGER  
TAMATAJana Sahyadr


Shankaragopal 5774

INDRESH AND ASSOCIATES  
STRUCTURAL ENGINEERS

CHENNAI YAJM CROSS, 60FT ROAD, VINOBAVAGAR,  
SHIMODA - 577 204.

| DATE | DEALT | CLOSIN' | REV. |
|------|-------|---------|------|
|------|-------|---------|------|

|            |            |    |          |        |       |
|------------|------------|----|----------|--------|-------|
| 02-13-2020 | REINVALENT | VM | NUMBER 2 | EX-104 | VS-05 |
|------------|------------|----|----------|--------|-------|

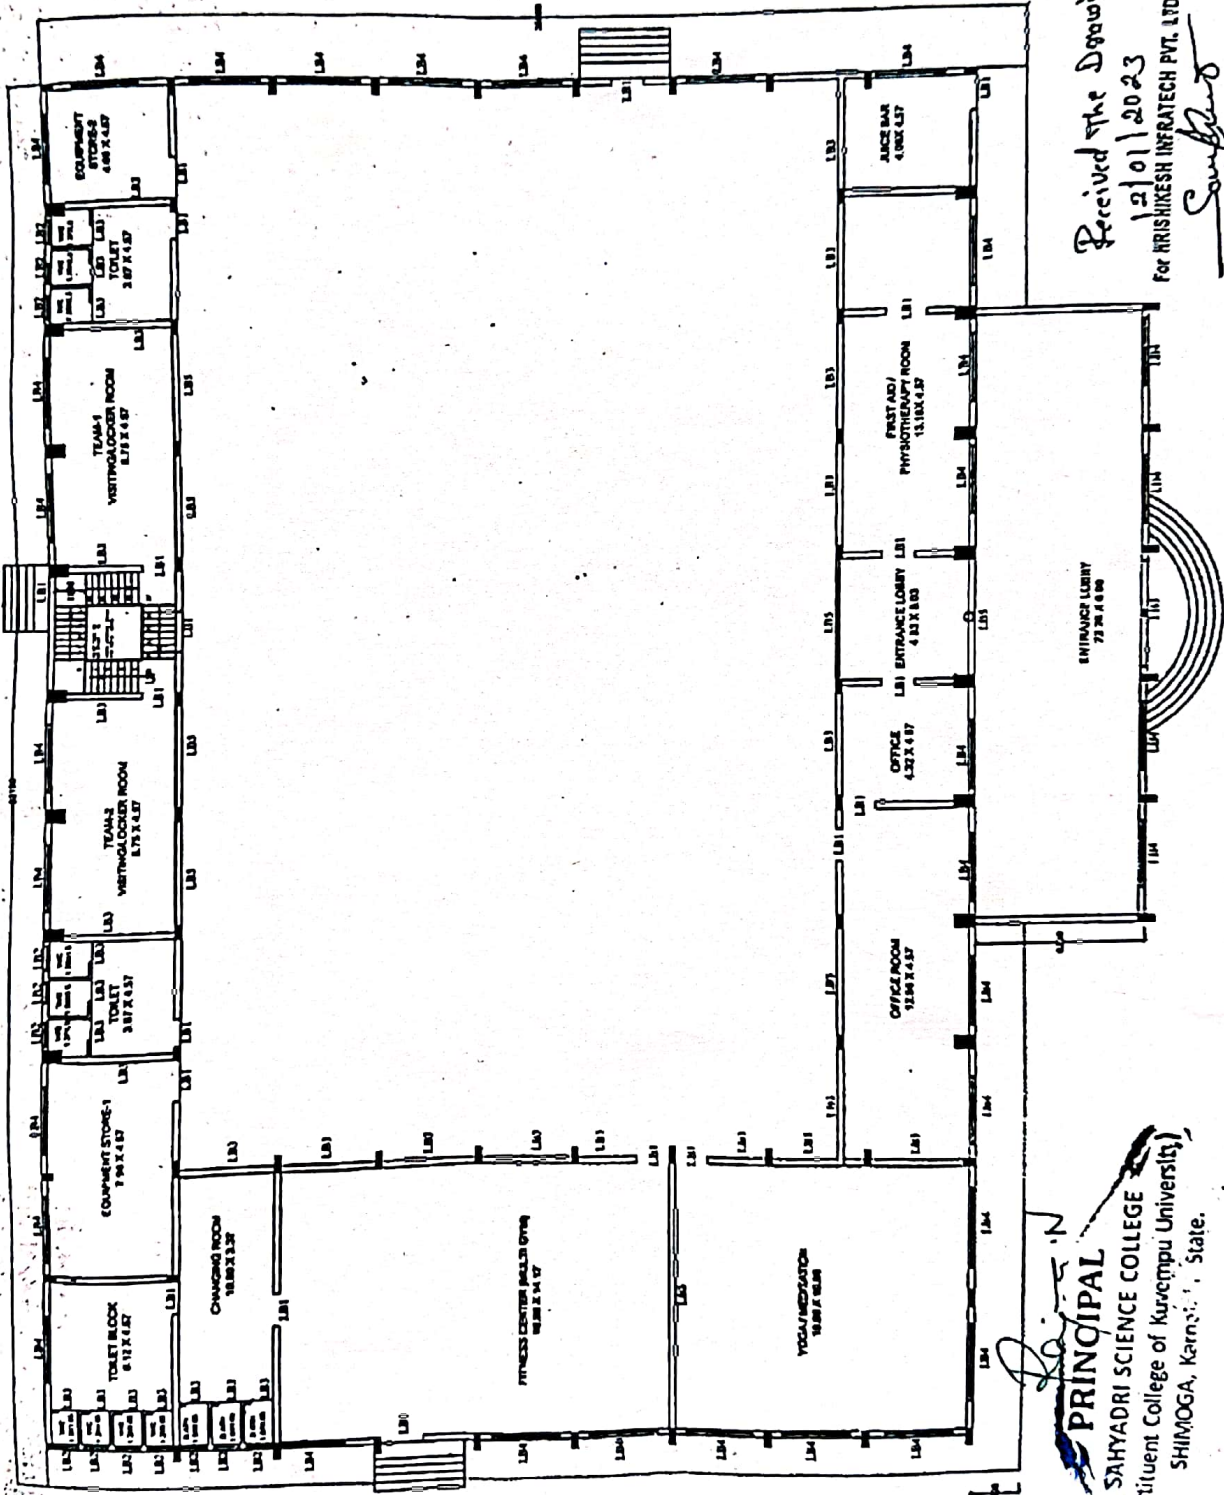

Received the Drawing

12/01/2023

For KRISHIKESH INFRA TECH PVT. LTD.

Samplers

Authorized Signatory

PRINCIPAL

SAHYADRI SCIENCE COLLEGE

SHIMOGA Kurosaki, Center

SHIMOGA, Karnataka, State.